

A-102
489-116

Designated Superintending Engineer
Hansh S. Srinivasan

591.966

A-1 (4/24/64) RAN HOLD CORPORATION • IRVINE, CALIFORNIA

REVISIONS BY NUMBER OTHER
POSITION AND DATE OF REVISION

DRAWING NUMBER


RAN HOLD CORPORATION • IRVINE, CALIFORNIA
REVISIONS BY NUMBER OTHER
POSITION AND DATE OF REVISION

DRAWING NUMBER

RAN HOLD CORPORATION • IRVINE, CALIFORNIA
REVISIONS BY NUMBER OTHER
POSITION AND DATE OF REVISION

DRAWING NUMBER

RAN HOLD CORPORATION • IRVINE, CALIFORNIA
REVISIONS BY NUMBER OTHER
POSITION AND DATE OF REVISION

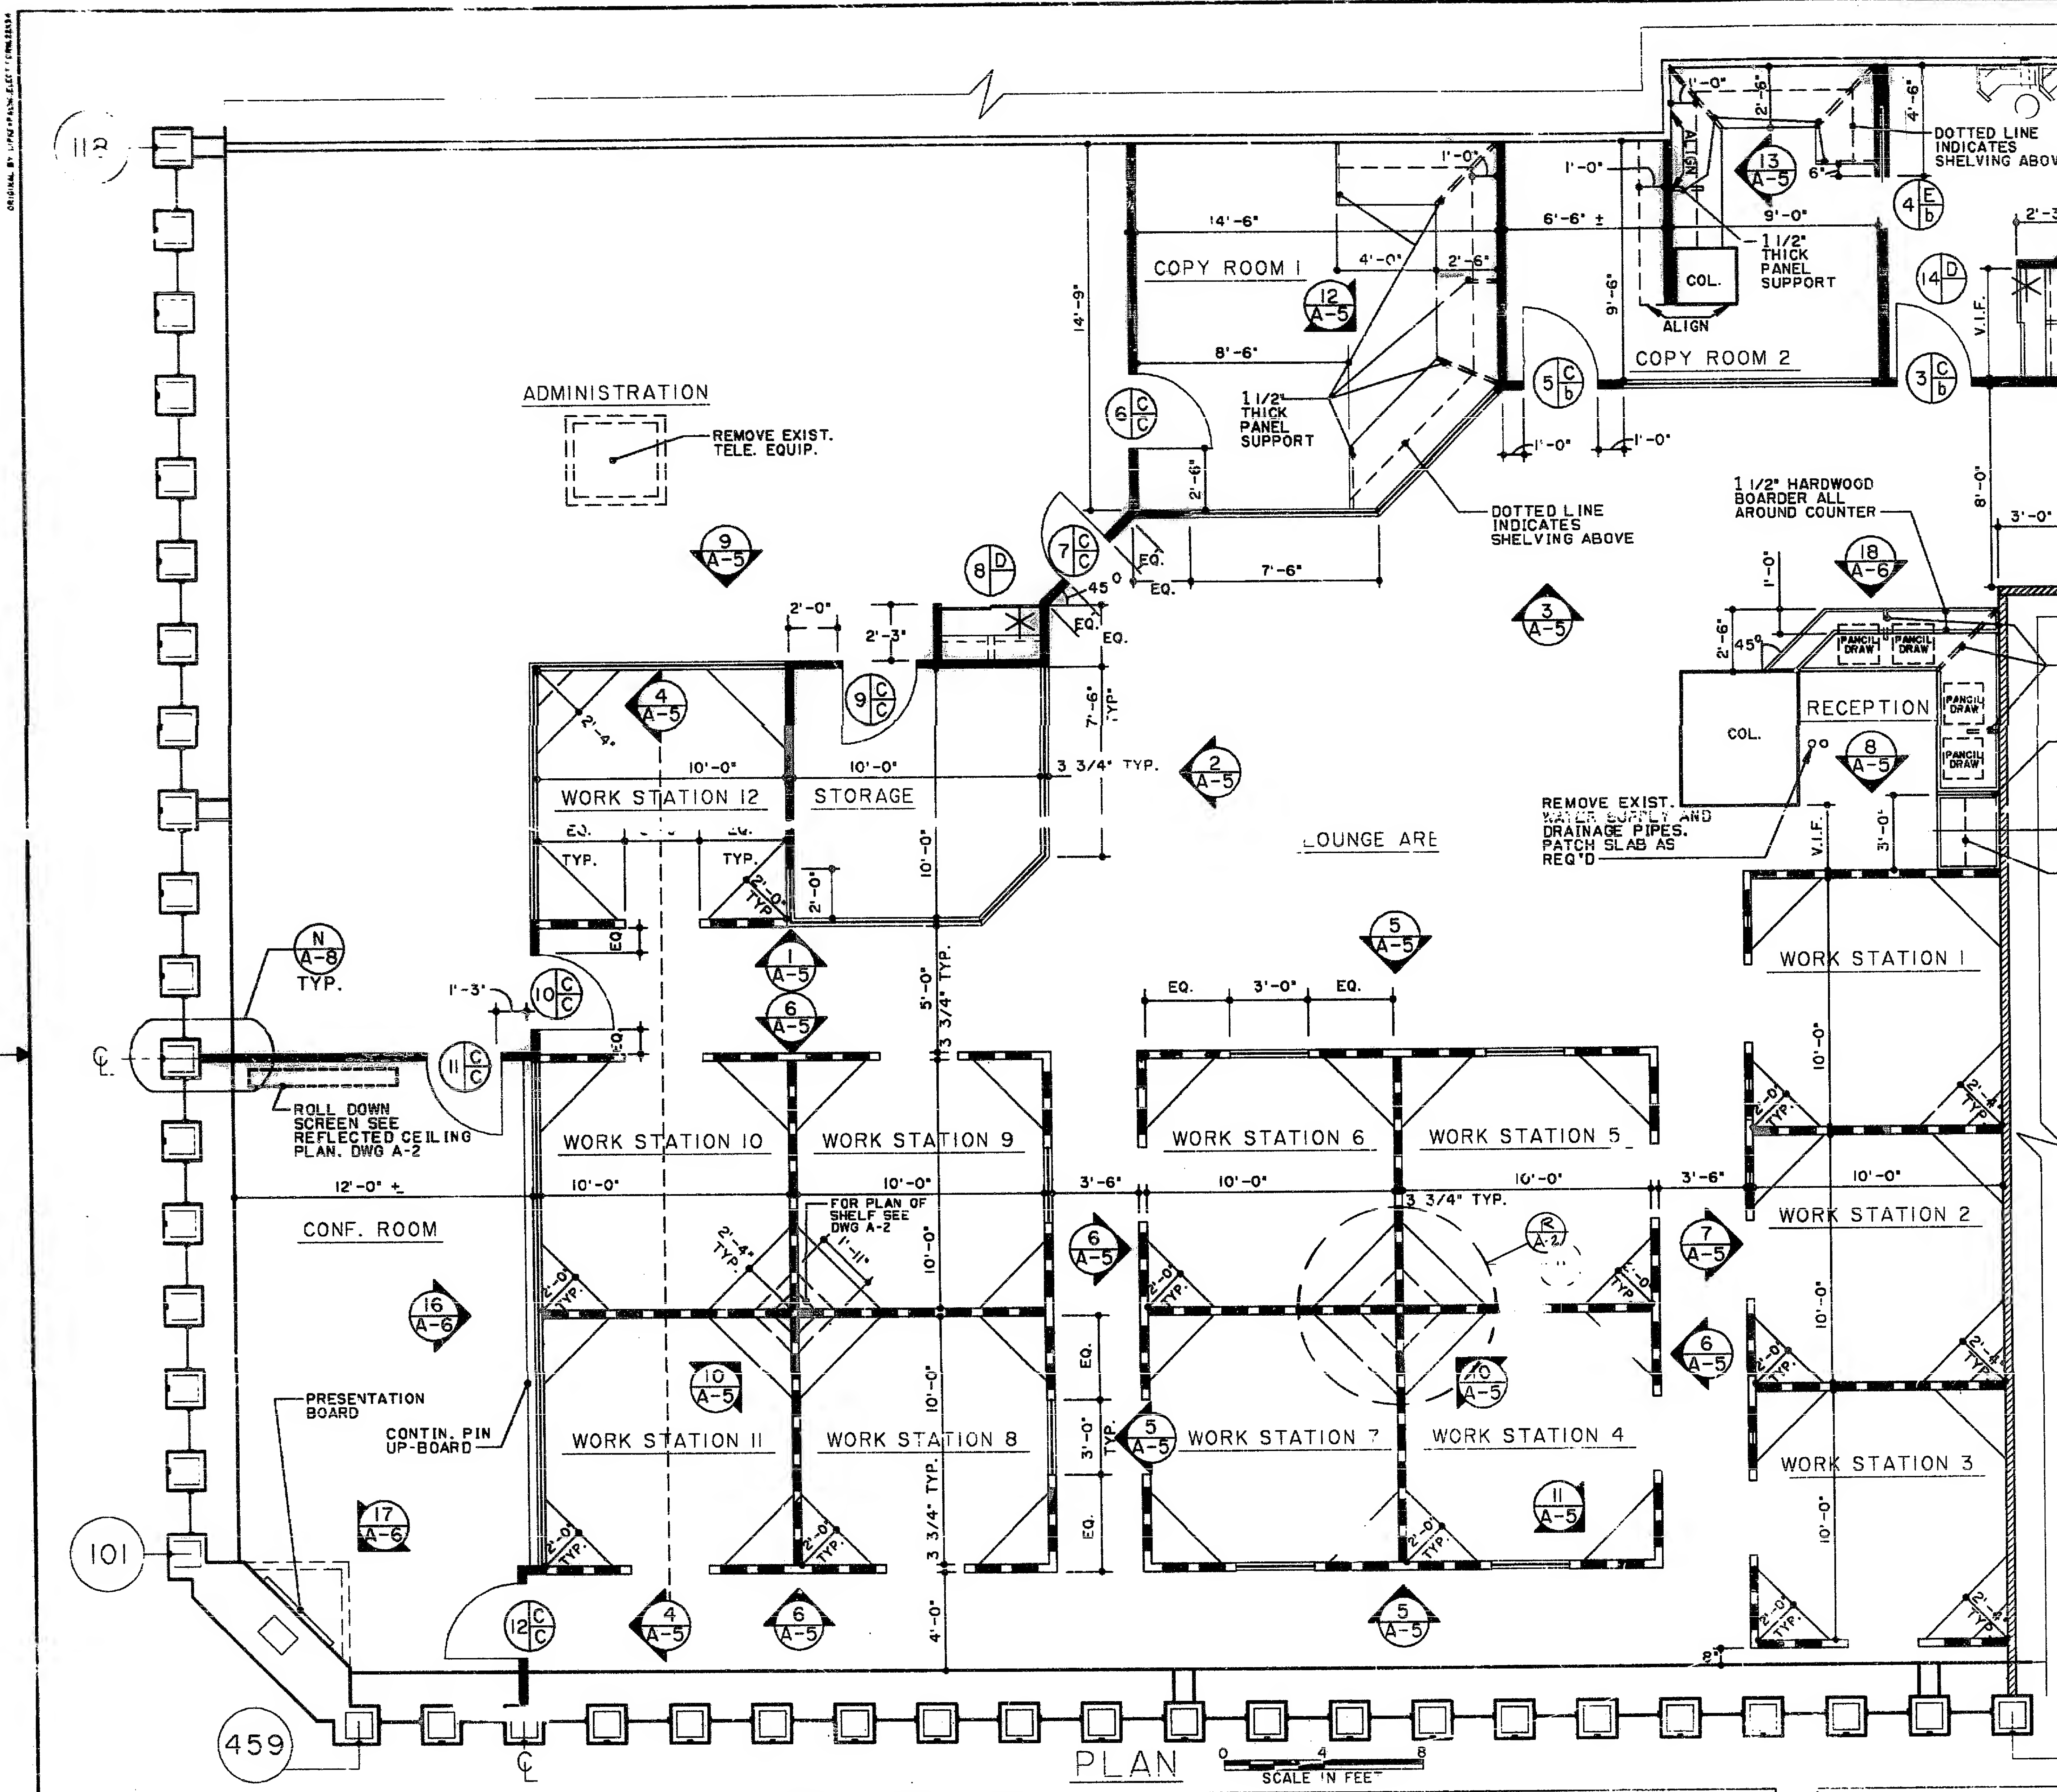

CONSTRUCTION LEGEND	
EXIST' PARTITION TO BE DEMOLISHED AND REMOVED.	3/4" PLYWOOD SHELF W/BIRCH VENEER AND CHROME COAT ROD. SEE SECTION O DWG. A-8
EXIST' PARTITION TO REMAIN.	PARTITION WITH GLASS PANEL - 2 1/2" STL. STUD. WITH 5/8" GYP. BOARD ON EACH SIDE OF STUD. SEE SECTION B ON DWG. A-6.
EXIST' BUILDING CORE CONSTRUCTION.	
2 1/2" STL. STUD. AND GYP. BOARD PARTITION CONSTRUCTED WITH 2 1/2" STL. STUD. AND 5/8" GYP. BOARD ON EACH SIDE OF STUD. AND CONSTRUCTED 2' ABOVE FLOOR FINISH. SEE SECTION A ON DWG. A-6.	
NEW 1 HOUR PARTITION ONE HOUR RATING 2 1/2" STL. STUD. W/ 5/8" GYP. BOARD ON EACH SIDE OF STUD. CONSTRUCTED TO THE UNDERSIDE OF FLOOR CONSTRUCTION ABOVE FLOOR FINISH. SEE SECTION A ON DWG. A-6.	
NEW 1 HOUR PARTITION - 2 1/2" STL. STUD. WITH 5/8" GYP. BOARD ON EACH SIDE OF STUD. CONSTRUCTED TO THE UNDERSIDE OF FLOOR CONSTRUCTION ABOVE FLOOR FINISH. HEIGHT OF PARTITION SHALL BE 5'-5/8" A.F.F.	

4" CLEAR UNLESS INDICATED OTHERWISE.

IDENTIFICATION NUMBER (4 DOOR)